Permit #F00154861
FilmL.A., Inc.
6255 W Sunset Blvd, 12th Floor
Hollywood, CA 90028
t: (213)977-8600 - f: (213)977-8601
www.filmla.com

Summary Information

Permit No: F00154861 **Type of Permit:** FILMING **Release Date:** 08/09/2019

Production Company	TWENTIETH CENTURY FOX TELEVISION
Insured Company Name	TWENTIETH CENTURY FOX TELEVISION
Contact Phone No. 1	310-369-1000
Contact Phone No. 2	310-696-5734
Fax	
Address	10201 W PICO BLVD, BUILDING 1 LOS ANGELES, California 90064
Production Title	SINGLE PARENT S2 EP1
Type of Production	TV Sitcom

Producer	Erin O'Malley
Director	tbd tbd
1st AD	Michael Rizzoli
Production Manager	Samantha Brooks
FilmL.A. Coordinator	Melissa Levine
Location Manager	KYLE HOLLINGER
Primary Phone	Mobile - 310.926.3598
Secondary Phone	
Location Assistant	DEREK ALVARADO
Primary Phone	Mobile - 310.210.8926
Secondary Phone	

Fees

Posting 600	$414.00
Posting 900	$207.00
Posting 1500	$345.00
Notification Charge	$346.00
FILMLA NON-REFUNDABLE FILM APPLICATION FEE	$699.00
LA CITY LANE AND STREET CLOSURE FEE	$312.00
LA CITY FIRE DEPARTMENT SPOT CHECK SURCHARGE	$85.00

Total Permit Fee $2,408.00

Number of Locations 3

NOT A PERMIT

FilmL.A., Inc.
6255 W Sunset Blvd, 12th Floor
Hollywood, CA 90028
t: (213)977-8600 - f: (213)977-8601
www.filmla.com

Summary Information — Location

Permit Number F00154861
Production Company TWENTIETH CENTURY FOX TELEVISI...
Insured Company TWENTIETH CENTURY FOX TELEVISI...
Production Title SINGLE PARENT S2 EP1

Location Manager KYLE HOLLINGER
Primary Phone Mobile - 310.926.3598
Secondary Phone

This location has been CANCELED

Location Address 10720 Esther Ave, Los Angeles, CA, 90064

Location Type Private Residence

Prep Dates 8/7/2019 - 8/7/2019 07:00 - 19:00 1 day

Film Dates 8/8/2019 - 8/8/2019 07:00 - 17:00 1 day

Strike Dates 8/8/2019 - 8/8/2019 17:00 - 22:00

Open or Closed to the Public Closed

Generic Conditions **THE CONSUMPTION OF ALCOHOLIC BEVERAGES AND THE USE OF DRUGS, INCLUDING MARIJUANA, ON LOCATION BY ANY CAST, CREW, OR INVITED GUESTS IS STRICTLY PROHIBITED.**
Must Maintain 5' Clearance on Sidewalks/Walkways
Must maintain local/emergency access
No cast or crew parking on area streets
No interference with vehicular or pedestrian traffic

Equipment on Location

Type	Quantity
5 or 10 ton trucks	3
Cast/Crew vehicles	65
Catering Truck	2
Condors	1
Cube Trucks	3
Generator	1
Honey Wagons	1
Motor Homes	2
Portable restrooms	1
Stakebed Trucks	2
Trailers	2
Vans	4

Personnel on Location

Type	Quantity
Cast	8
Crew	70

Filming Activities Equipment on property; Exterior Dialogue; Exterior establishing shots; Exterior models against scenery; filming exterior backyard, dialogue between actors; PLEASE CANCEL THIS LOCATION, no longer filming here. But leave the permit open, I'm going to add the other locations. Thx Melissa :-);

Jurisdiction **Political:** Los Angeles City - Council District 05 **Police:** Los Angeles Police Department **Fire:** Los Angeles City

Thomas Guide Page: 632 **Grid:** D6

Parking
Base Camp Location Type : Other Location — 10201 W Pico Blvd- Fox Stages, 90064
Crew Parking Location Type : Other Location — 10201 W Pico Blvd- Fox Stages, 90064

Posting "No Parking" signs S/S ESTHER AVE., OVERLAND AVE- WEST 300'
N/S ESTHER AVE., 150' ACROSS FROM 10720 ESTHER AVE (LOCATION, FOR CLEARANCE)

NOT A PERMIT

FilmL.A., Inc.
6255 W Sunset Blvd, 12th Floor
Hollywood, CA 90028
t: (213)977-8600 - f: (213)977-8601
www.filmla.com

Summary Information

Location

Permit Number F00154861
Production Company TWENTIETH CENTURY FOX TELEVISI...
Insured Company TWENTIETH CENTURY FOX TELEVISI...
Production Title SINGLE PARENT S2 EP1

Location Manager KYLE HOLLINGER
Primary Phone Mobile - 310.926.3598
Secondary Phone

POSTING CANCELLED. NO FEES DUE

Approximate Footage County Parking **Log Number** 250006

Date(s) 8/7/2019 to 8/8/2019 **Time(s)** 07:00 to 22:00

NOT A PERMIT

FilmL.A., Inc.
6255 W Sunset Blvd, 12th Floor
Hollywood, CA 90028
t: (213)977-8600 - f: (213)977-8601
www.filmla.com

Summary Information

Location

Permit Number F00154861
Production Company TWENTIETH CENTURY FOX TELEVISI...
Insured Company TWENTIETH CENTURY FOX TELEVISI...
Production Title SINGLE PARENT S2 EP1

Location Manager KYLE HOLLINGER
Primary Phone Mobile - 310.926.3598
Secondary Phone

Location Address 10929 W Pico Blvd, Los Angeles, CA, 90064
Location Type Business
Prep Dates 8/9/2019 - 8/9/2019 07:00 - 14:00 1 day
Film Dates 8/9/2019 - 8/9/2019 14:00 - 20:00 1 day
Strike Dates 8/9/2019 - 8/9/2019 20:00 - 22:00
Open or Closed to the Public Closed
Generic Conditions **THE CONSUMPTION OF ALCOHOLIC BEVERAGES AND THE USE OF DRUGS, INCLUDING MARIJUANA, ON LOCATION BY ANY CAST, CREW, OR INVITED GUESTS IS STRICTLY PROHIBITED.**
Must Maintain 5' Clearance on Sidewalks/Walkways
Must maintain local/emergency access
No cast or crew parking on area streets
No interference with merchant activity.
No interference with vehicular or pedestrian traffic
No stopping or setting up in front of merchants or residents without prior approval

Please see attached documents U28800, 08.09.19, ROSE, FIRE PLACE AND TORCHES.pdf
FOX AA LN 2018 .pdf

Equipment on Location

Type	Quantity
10 Ton Truck	2
5 Ton Truck	3
Cast/Crew vehicles	60
Generator	1
Stakebed Trucks	5
Trailers	1
Vans	4

Personnel on Location

Type	Quantity
Cast	4
Crew	65
Extras	23

Filming Activities Equipment on property; Equipment on sidewalk only.; Interior Dialogue; Fire in the existing fireplace, will be tenting the exterior windows on the Pico Bl & Kelton Ave sides of the location.;

Special Effects: F/X Permit # 28800 - SPOT CHECK

Type	No. Times Per Day	No. Takes Per Take
fire in existing fire place	2 - 5	2 - 5
7 table top candles	2 - 5	2 - 5

Description of F/X Scene: LOCATION #1 ACTORS ARE EATING IN A RESTURAUNT WITH AN EXISTING GAS FIRE PLACE LIT IN THE
BACKGROUND. LOCATION #2 HAWAIIAN THEMED PARTY WITH (18)TIKI TORCHES BURNING AND (12)CANDLES
FLOATING IN THE POOL. THERE ARE NO ACTORS IN THE POOL OR LIGHTING ANY OF THE TIKI TORCHES OR
CANDLES.
18 X TIKI TORCHES,
12 X CANDLES,

Jurisdiction **Political:** Los Angeles City - Council District 05 **Police:** Los Angeles Police Department **Fire:** Los Angeles City

NOT A PERMIT

FilmL.A., Inc.
6255 W Sunset Blvd, 12th Floor
Hollywood, CA 90028
t: (213)977-8600 - f: (213)977-8601
www.filmla.com

Summary Information

Location

Permit Number F00154861
Production Company TWENTIETH CENTURY FOX TELEVISI...
Insured Company TWENTIETH CENTURY FOX TELEVISI...
Production Title SINGLE PARENT S2 EP1

Location Manager KYLE HOLLINGER
Primary Phone Mobile - 310.926.3598
Secondary Phone

Thomas Guide Page: 632 **Grid:** C6

Approvals LOS ANGELES CITY POLICE DEPARTMENT Melissa Hernandez

Parking

Base Camp 10201 W PICO BLVD, Los Angeles, CA, 90035
Location Type : Other Location

Crew Parking 10201 W PICO BLVD, Los Angeles, CA, 90035
Location Type : Other Location

Parking Notes
Would like to request some spaces also in Lot 707 (corner of Middle & Pico) if possible?

Posting "No Parking" signs N/S W PICO BLVD., 100' IN FRONT OF LOCATION
E/S KELTON AVE., W PICO BLVD- NORTH 600'

Approximate Footage 601 - 900 **Log Number** 250178

Date(s) 8/9/2019 to 8/9/2019 **Time(s)** 00:00 to 00:00

NOT A PERMIT

FilmL.A., Inc.
6255 W Sunset Blvd, 12th Floor
Hollywood, CA 90028
t: (213)977-8600 - f: (213)977-8601
www.filmla.com

Summary Information

Location

Permit Number F00154861
Production Company TWENTIETH CENTURY FOX TELEVISI...
Insured Company TWENTIETH CENTURY FOX TELEVISI...
Production Title SINGLE PARENT S2 EP1

Location Manager KYLE HOLLINGER
Primary Phone Mobile - 310.926.3598
Secondary Phone

Location Address 2926 Club Dr, Los Angeles, CA, 90064

Location Type Private Residence

Prep Dates 8/8/2019 - 8/8/2019 07:00 - 19:00 1 day

Film Dates 8/9/2019 - 8/10/2019 07:00 - 04:00 1 day

Strike Dates 8/10/2019 - 8/10/2019 07:00 - 19:00

Open or Closed to the Public Closed

Generic Conditions **THE CONSUMPTION OF ALCOHOLIC BEVERAGES AND THE USE OF DRUGS, INCLUDING MARIJUANA, ON LOCATION BY ANY CAST, CREW, OR INVITED GUESTS IS STRICTLY PROHIBITED.**
*Certain service and personnel fees required by jurisdictional agencies are not collected by FilmL.A. Any such fees must be paid directly to the appropriate agency, and a separate invoice will be provided to the permittee.
Community Survey Obtained
Must Maintain 5' Clearance on Sidewalks/Walkways
Must maintain local/emergency access
No cast or crew parking on area streets
No interference with merchant activity.
No interference with vehicular or pedestrian traffic
No stopping or setting up in front of merchants or residents without prior approval
Number of uniformed officers listed on the permit is a minimum requirement. Permittee remains responsible for deploying a sufficient number of uniformed officers to provide traffic and crowd control to ensure the safety of the film crew and the public.
Traffic control must be done in accordance w/MUTCD
Traffic Officers Required
Uniformed officers shall have a copy of the film permit in their possession and are required to confirm that all traffic control signage devices are in place.

Please see attached documents U28800, 08.09.19, ROSE, CLUB DR. F154861.pdf
Club Dr (closure) btwn Club Dr 100ft east - Single Parent (Rev1).pdf

Equipment on Location

Type	Quantity
10 Ton Truck	2
5 Ton Truck	3
Cast/Crew vehicles	60
Generator	1
Portable restrooms	1
Stakebed Trucks	5
Trailers	1
Vans	4

Personnel on Location

Type	Quantity
Cast	16
Crew	65
Extras	25
Off-Duty/Retired LAPD Officer(s)	2

Filming Activities Camera on sticks; Drive ups & away; Equipment across street; Equipment on sidewalk only.; Equipment on sidewalk, in curb lane & across street; Exterior Dialogue; Exterior establishing shots; Exterior models against scenery; Intermittent traffic control - 2 minutes standard; Ext backyard party around the pool, insert steel deck on half of the pool to walk, 12 live tiki torches, filming ext

NOT A PERMIT

FilmL.A., Inc.
6255 W Sunset Blvd, 12th Floor
Hollywood, CA 90028
t: (213)977-8600 - f: (213)977-8601
www.filmla.com

Summary Information — Location

Permit Number F00154861
Production Company TWENTIETH CENTURY FOX TELEVISI...
Insured Company TWENTIETH CENTURY FOX TELEVISI...
Production Title SINGLE PARENT S2 EP1

Location Manager KYLE HOLLINGER
Primary Phone Mobile - 310.926.3598
Secondary Phone

front of house scene with car parked across street and car pulls up behind it. ITC on Club Dr in front of house; NOTE- There are 4 kids included in the cast count. Will also have a medic on site and all other precautionary measures in place to ensure the safety of the children and adults.; PRODUCTION REQUESTING TO CATER AT THE TRIANGLE PARK (just north of 2926 Club Dr); Would like to cable across Club Dr Friday night for their last shot with cars on Club Dr. From the house on the north across Club Dr to the south side of street;

Special Effects: F/X Permit # 28801 - SPOT CHECK

Type	No. Times Per Day	No. Takes Per Take
16 stand tiki torches	2 - 5	2 - 5
14 pool floats with candles	2 - 5	2 - 5

Description of F/X Scene: LOCATION #1 ACTORS ARE EATING IN A RESTURAUNT WITH AN EXISTING GAS FIRE PLACE LIT IN THE
BACKGROUND. LOCATION #2 HAWAIIAN THEMED PARTY WITH (18)TIKI TORCHES BURNING AND (12)CANDLES
FLOATING IN THE POOL. THERE ARE NO ACTORS IN THE POOL OR LIGHTING ANY OF THE TIKI TORCHES OR
CANDLES.

18 X TIKI TORCHES,
12 X CANDLED

Jurisdiction **Political:** Los Angeles City - Council District 05 **Police:** Los Angeles Police **Fire:** Los Angeles City Department

Thomas Guide **Page:** 632 **Grid:** G6

Approvals

FILML.A. CLOSURES	Yulizza Ramirez
LOS ANGELES CITY DEPARTMENT OF PUBLIC WORKS	Vanessa Martin
LOS ANGELES CITY POLICE DEPARTMENT	Melissa Hernandez

Parking

Base Camp	10201 W PICO BLVD, Los Angeles, CA, 90035	**Crew Parking**	10201 W PICO BLVD, Los Angeles, CA, 90035
Location Type :	Other Location	Location Type :	Other Location

Posting "No Parking" signs E/S CLUB DR., DONALDA DR- CLUB DR/DANNYHILL DR
N/S CLUB DR., DANNYHILL DR- MEDILL PL

Approximate Footage 301 - 600 **Log Number** 250175

Date(s) 8/8/2019 to 8/8/2019 **Time(s)** 00:00 to 00:00

Posting "No Parking" signs E/S CLUB DR., DANALDA DR- CLUB DR
S/S DANNYHILL DR., CLUB DR- WEST 150'
E/S MCCONNELL DR., CLUB DR- 100' SOUTH
B/S CLUB DR., CLUB DR- EAST 150'
W/S MEDILL PL., CLUB DR- 100' NORTH

Approximate Footage 1201 - 1500 **Log Number** 250152

Date(s) 8/9/2019 to 8/9/2019 **Time(s)** 00:00 to 00:00

Posting "No Parking" signs E/S CLUB DR., DONALDA DR- CLUB DR/DANNYHILL DR
N/S CLUB DR., DANNYHILL DR- MEDILL PL

FILMLA PERMIT

FilmL.A., Inc.
6255 W Sunset Blvd, 12th Floor
Hollywood, CA 90028
t: (213)977-8600 - f: (213)977-8601
www.filmla.com

Summary Information

Location

Permit Number F00154861
Production Company TWENTIETH CENTURY FOX TELEVISI...
Insured Company TWENTIETH CENTURY FOX TELEVISI...
Production Title SINGLE PARENT S2 EP1

Location Manager KYLE HOLLINGER
Primary Phone Mobile - 310.926.3598
Secondary Phone

Approximate Footage 301 - 600 **Log Number** 250176
Date(s) 8/10/2019 to 8/10/2019 **Time(s)** 07:00 to 19:00
Posting "No Parking" signs E/S MCCONNELL DR., MCCONNELL PL- SOUTH 75'
Approximate Footage 301 - 600 **Log Number** 250176
Date(s) 8/9/2019 to 8/9/2019 **Time(s)** 00:00 to 00:00
Lane / Full Closure FULL STREET CLOSURE OF CLUB DR., CLUB DR- EAST 100'
Approximate Footage 0 - 300
Date(s) 8/9/2019 to 8/10/2019 **Time(s)** 23:00 to 03:00

NOT A PERMIT

F-315-U

LOS ANGELES FIRE DEPARTMENT

Permit #F00154861

Permit No: 28800

Date Issue 8/7/2019

SPECIAL PERMIT TO USE SPECIAL EFFECTS

State Lic N 2386.08

Name:	SALVATORE ROSE	Address:	10344 FARRALONE AVE	Phone:	(818) 269-8325
Company:		City:	CHATSWORTH	Mobile:	(818) 993-6775
Email:	srose426@aol.com	State:	CA Zip: 91311	Fax:	

2nd Operator: 3505.08 SALVATORE ROSE III

Production Title: SINGLE PARENTS Production Company: 20TH CENTURY FOX TV

Location: 10929 W. PICO BLVD. L.A. 90064

PERMISSION IS HEREBY GRANTED TO SIMULATE:

LOCATION #1 ACTORS ARE EATING IN A RESTURAUNT WITH AN EXISTING GAS FIRE PLACE LIT IN THE BACKGROUND. LOCATION #2 HAWAIIAN THEMED PARTY WITH (18)TIKI TORCHES BURNING AND (12)CANDLES FLOATING IN THE POOL. THERE ARE NO ACTORS IN THE POOL OR LIGHTING ANY OF THE TIKI TORCHES OR CANDLES.

USING THE FOLLOWING SPECIAL EFFECTS MATERIAL:

18 X TIKI TORCHES,

12 X CANDLES,

UNDER THE FOLLOWING CONDITIONS:

UNDER THE DIRECT SUPERVISION OF SALVATORE ROSE, 2386.08 AND SPOT CHECK FOR THIS EFFECT. GENERAL PRECATIONS . F 154861

ADDITIONAL TERMS AND CONDITIONS

992.6 HSC RESPONSIBILITY. The Company representative shall provide to the authority having jurisdiction the name and license number of the special effects operator who shall have the authority, responsibility and be in charge of handling all Special Effects Material. The company representative shall also allocate sufficient time to the Special Effects Pyrotechnic Operator to prepare for the transportation, parking, storing, securing daily, discharging, disposing of, or otherwise handling of fireworks, pyrotechnic devices, or materials in a sane manner. Upon completion of firing, no unauthorized person shall be permitted access to the firing area until the licensed pyrotechnic operator has determined the area to be safe and secure.

NOTICE: The permittee and production company shall be advised that this permit in no way removes or modifies their responsibility to comply with any other applicable laws or ordinances, including those relating to excessive noise.

57.105.8 THE CHIEF SHALL HAVE THE POWER TO REVOKE OR SUSPEND ANY SPECIAL PERMIT UPON VIOLATION OF THE TERMS AND CONDITIONS IN ACCORDANCE WITH PROVISIONS OF SECTION 57.105.5 OF THE LOS ANGELES MUNICIPAL CODE.

SUBJECT TO FIELD INSPECTION NO DEVIATION WITHOUT WRITTEN PERMISSION

TEMPORARY FROM

8/9/2019 TO **8/9/2019**

Fire Chief
By: HUDSON
Phone: 213 978-3670

lafd:rev 2/2017

NOT A PERMIT

Permit #F00154861

APPOINTMENT OF FILM THIS PRODUCTION SERVICES, INC. AS AUTHORIZED AGENT AND REPRESENTATIVE

I certify that I am a representative of **20th Century Fox Television** ("Principal") and am
Name of "Principal" / Production Company

authorized to enter into binding contractual agreements on Principal's behalf provided Principal has pre-approved such agreements. I further certify that I am authorized by principal to appoint other representatives and agents for Principal and to give such representatives and agents authority to enter into and bind Principal to agreements relating to the issuance and compliance with location film (e.g. theatrical, television, commercial, and other motion picture filming) and still photographic permits, including the permits themselves and any riders to such permits. Acting on the behalf of Principal in my capacity as it's authorized representative, I appoint Film This Production Services, Inc. (a.k.a. Film This) and it's employees and agents ("Film This") as Principal's authorized representatives and agents to apply for and receive location film (e.g. theatrical, television, commercial, and other motion picture filming) and still photographic permits on behalf of Principal through the *FILML.A., INC.* for any city , county or other jurisdiction where *FILML.A., INC.* operates, in accordance with Principal's instructions, to negotiate, discuss, accept, modify, agree to bind the Principal to the terms and conditions of such permits (including any restrictions and/or community guidelines applicable to any such permit) and to execute such permits on behalf of Principal. Principal understands, acknowledges and agrees that it (and/or it's insurer) remains responsible for liable and all obligations imposed by or incidental to any permit or rider issued to Principal signed by an employee or agent of (including any coordinator, runner or messenger used by) Film This. Principal further agrees to comply with the terms and conditions of any such permits and hereby appoints Film This as an authorized representative to facilitate compliance with such terms and conditions following issuance of such permits and to enter into agreements for Principal with respect thereto. Any person, City, agency, entity or organization (including *FILML.A., INC.* and any city, county or other jurisdiction where *FILML.A., INC.* operates) may rely on this appointment and not need obtain any further authorization for any act described herein. An original or faxed copy of this appointment shall be sufficient and may be treated as an original for all purposes. The appointment may be revoked by Principal at anytime in writing delivered to *FILML.A., INC.*, but in any case shall expire one (1) year from the date of execution set forth below.

I declare under penalty of perjury under the laws of the State of California that I am authorized to appoint Film This as an agent for Principal and based on that authority I hereby appoint Film This as Principal's agent as set forth herein.

Dated **10/30/18** By _____
Representative's Signature

20th Century Fox Television	**10201 W Pico Blvd Bldg 1**
Name of "Principal" (Production Company)	Principal's Address
Lucas Nalepinski	**Los Angeles, CA 90064**
Print Princpal Representative's Name	City, State, Zip Code
Location Manager	**(310) 969 5117.**
Representative's Title (i.e. UPM, Loc Mgr)	Principal's Telephone Number

NOT A PERMIT

F-315-U

LOS ANGELES FIRE DEPARTMENT

Permit #F00154861

Permit No: 28801

Date Issue 8/7/2019

SPECIAL PERMIT TO USE SPECIAL EFFECTS

State Lic N	2386.08				
Name:	SALVATORE ROSE	Address:	10344 FARRALONE AVE	Phone:	(818) 269-8325
Company:		City:	CHATSWORTH	Mobile:	(818) 993-6775
Email:	srose426@aol.com	State:	CA Zip: 91311	Fax:	

2nd Operator: 3505.08 SALVATORE ROSE III

Production Title: SINGLE PARENTS Production Company: 20TH CENTURY FOX TV

Location: 2926 CLUB DR. L.A. 90064

PERMISSION IS HEREBY GRANTED TO SIMULATE:

LOCATION #1 ACTORS ARE EATING IN A RESTURAUNT WITH AN EXISTING GAS FIRE PLACE LIT IN THE BACKGROUND. LOCATION #2 HAWAIIAN THEMED PARTY WITH (18)TIKI TORCHES BURNING AND (12)CANDLES FLOATING IN THE POOL. THERE ARE NO ACTORS IN THE POOL OR LIGHTING ANY OF THE TIKI TORCHES OR CANDLES.

USING THE FOLLOWING SPECIAL EFFECTS MATERIAL:

18 X TIKI TORCHES,

12 X CANDLED

UNDER THE FOLLOWING CONDITIONS:

UNDER THE DIRECT SUPERVISION OF SALVATORE ROSE, 2386.08 AND SPOT CHECK FOR THIS EFFECT. GENERAL PRECAUTIONS. F154861

ADDITIONAL TERMS AND CONDITIONS

992.6 HSC RESPONSIBILITY. The Company representative shall provide to the authority having jurisdiction the name and license number of the special effects operator who shall have the authority, responsibility and be in charge of handling all Special Effects Material. The company representative shall also allocate sufficient time to the Special Effects Pyrotechnic Operator to prepare for the transportation, parking, storing, securing daily, discharging, disposing of, or otherwise handling of fireworks, pyrotechnic devices, or materials in a sane manner. Upon completion of firing, no unauthorized person shall be permitted access to the firing area until the licensed pyrotechnic operator has determined the area to be safe and secure.

NOTICE: The permittee and production company shall be advised that this permit in no way removes or modifies their responsibility to comply with any other applicable laws or ordinances, including those relating to excessive noise.

57.105.8 THE CHIEF SHALL HAVE THE POWER TO REVOKE OR SUSPEND ANY SPECIAL PERMIT UPON VIOLATION OF THE TERMS AND CONDITIONS IN ACCORDANCE WITH PROVISIONS OF SECTION 57.105.5 OF THE LOS ANGELES MUNICIPAL CODE.

SUBJECT TO FIELD INSPECTION NO DEVIATION WITHOUT WRITTEN PERMISSION

TEMPORARY FROM

8/9/2019 TO **8/9/2019**

Fire Chief
By: HUDSON
Phone: 213 978-3670

NOT A PERMIT

Permit #E0015486

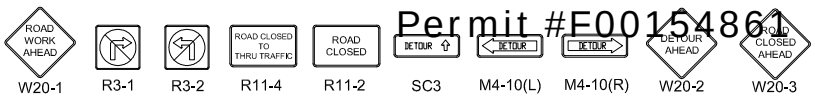

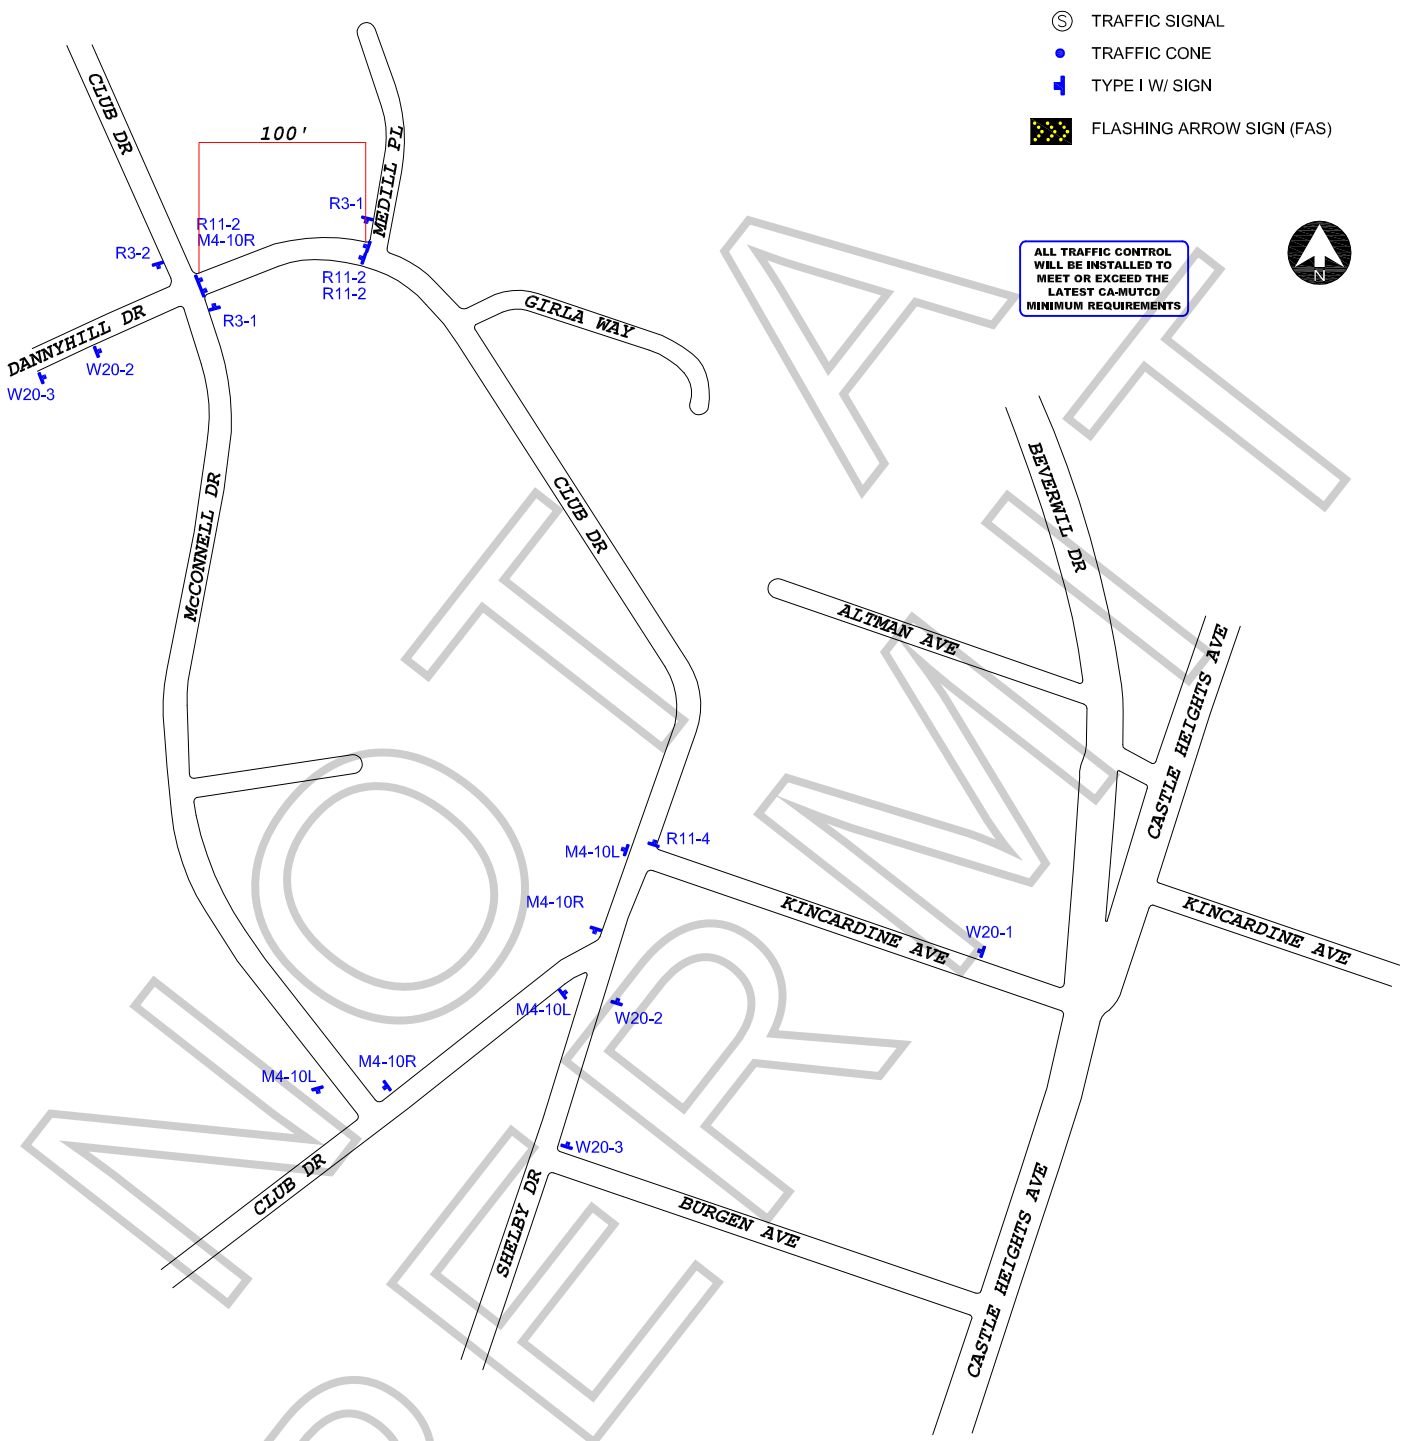

NOT A PERMIT

WORK ZONE TRAFFIC CONTROL PLAN
GENERAL NOTES

1. DATE/TIME: 8-9-19 FROM 23:00 HOURS TO 03:00 HOURS.

2. ALL SIGNING, STRIPING, AND TRAFFIC CONTROL DEVICES SHALL CONFORM TO THE (CURRENT) STATE OF CALIFORNIA DEPARTMENT OF TRANSPORTATION (CALTRANS) STANDARD PLANS AND STANDARD SPECIFICATIONS, CALIFORNIA MUTCD, AND ANY ADDENDUMS THERETO, AND AS SHOWN ON THESE PLANS, SYMBOLS AND ABBREVIATIONS USED ARE SHOWN ON CALTRANS STANDARD PLANS.
3. THERE WILL BE NO INTERFERENCE WITH TRAFFIC SIGNALS OR CROSSWALKS.
4. CONES WILL BE 28" MINIMUM HEIGHT AND HAVE REFLECTORIZED SLEEVES FOR NIGHT WORK.
5. POLICE WILL DIRECT TRAFFIC IF NECESSARY.

TCP FOR:	20TH CENTURY FOX: "SINGLE PARENT"
LOCATION:	FULL CLOSURE OF CLUB DR FROM CLUB DR & 100' EAST LOS ANGELES, CALIFORNIA
CONTACT:	ELISA SMITH OFFICE# 213-763-9000 DEREK ALVARADO PH# 310-210-8926
	JCL TRAFFIC SERVICES (213) 622-9775 C31-CA Lic # 805357
DATE / REVISIONS	DRAFTER: MARIO MENJIVAR SCALE: N.T.S. FILM LA: ML